Plan A4

Certf. 176 N.T.

— PLAN —

— Showing re-subdivision of —

— LOTS 12 13 14 and 15 in RIVER LOT 10 EDMONTON —

— SCALE 40 : 1 IN. —

a 03 2 1000 Dec 1538 9 Feet

MAP COLLECTION
UNIVERSITY OF ALBERTA
EDMONTON, ALBERTA
CANADA

A4
Edmonton A-96 (1903)
Edmonton

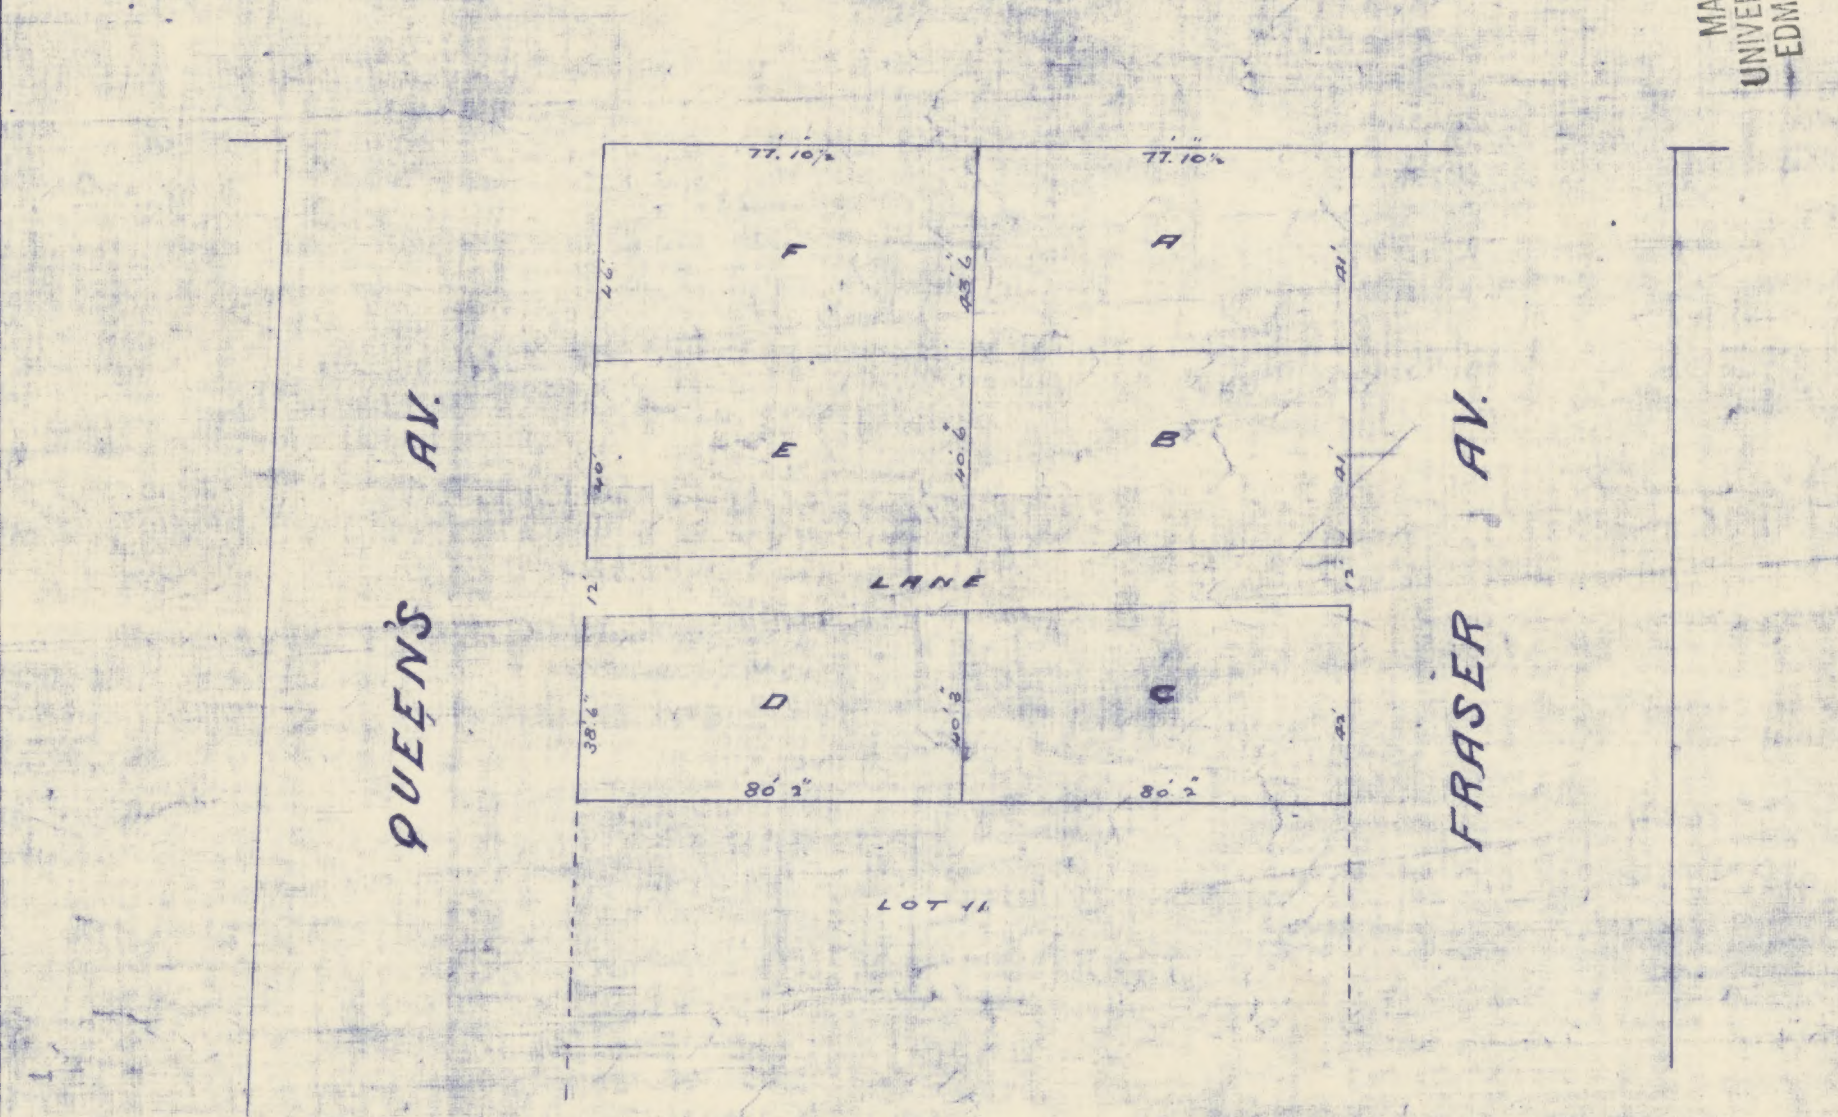

I Alfred Driscoll of Edmonton in the N.W.Ter. of Canada Dominion Land Surveyor do solemnly declare that this plan accurately shows the manner in which the land included therein has been surveyed and subdivided by me and that the said plan is prepared in accordance with the provisions of the land Titles Act 1894.

Dated at Edmonton this 19 day of Sept. 1903

Signed in the presence of

R.A. Henderson

A. Driscoll D.L.S.

Chas May
Actg

I R.A. Henderson of Edmonton Alta. N.W.Ter. make oath and say:

1° That I was personally present and did see Alfred Driscoll and Chas. May who are personally known to me to be the persons named therein:

2° That the same was executed at Edmonton and that I am a subscribing witness thereto:

3° That I know the said A. Driscoll and Chas. May and they are in my opinion of the full age of 21 years

Sworn before me at Edmonton
in the N.W.Ter. this 19 day of Sept. 1903

J. Clarke
A Commissioner in and for the N.W.T.

R.A. Henderson